ITEM	QTY	DESCRIPTION		MATERIAL
01	1	BODY	КОРПУС	ASTM A182 F22 / SA182 F22
02	1	SEAT	СЕДЛО	STELLITE
03	1	DISC	ДИСК	STELLITE
04	1	LOOSE BACKSEAT	РАЗРЯДНАЯ ПРОБКА	AISI 304
05	1	STEM PACKING	НАБИВКА ШТОКА	GRAPHITE
07	1	GLAND FLANGE	ФЛАНЕЦ САЛЬНИКА	CARBON STEEL
08	1	GLAND	САЛЬНИК	AISI 304
09	2	GLAND BOLT / NUT	ГАЙКА/БОЛТ САЛЬНИКА	ASTM A193 B7 / A194 2H
10	1	STEM	ШТОК	17Cr
12	1	YOKE	ХОМУТ	CARBON STEEL
13	1	YOKE SLEEVE	ВТУЛКА ХОМУТА	AL-BRONZE
14	1	HANDWHEEL	МАХОВИК	CARBON STEEL
15	1	POSITION INDICATOR	ИНДИКАТОР ПОЛОЖЕНИЯ	17Cr
21	1	NUT	ГАЙКА	STEEL ZINC PLATED
25	1	SET SCREW	РЕГУЛИРОВОЧНЫЙ ВИНТ	STEEL ZINC PLATED
27	2	SPRINGWASHER	ПРУЖИННАЯ ШАЙБА	STEEL ZINC PLATED
28	1	SPRINGWASHER	ПРУЖИННАЯ ШАЙБА	STEEL ZINC PLATED
44	1	NAMEPLATE	ШИЛЬДИК	ALUMINIUM
50	1	PIN	ШПИЛЬКА	HARDENED STEEL

MAIN DIMENSIONS IN MM.

ITEM NR.	NOM. SIZE	A	B	C	D	E	F	WEIGHT	CV-VALUE
126	· 25MM	18	20	230	278	38	200	7.2 KG.	6.8

MAIN DIMENSIONS IN INCHES

NOM. SIZE	A	B	C	D	E	F	WEIGHT
1"	0.71	0.79	9.06	10.94	1.5	7.87	15.9 LBS

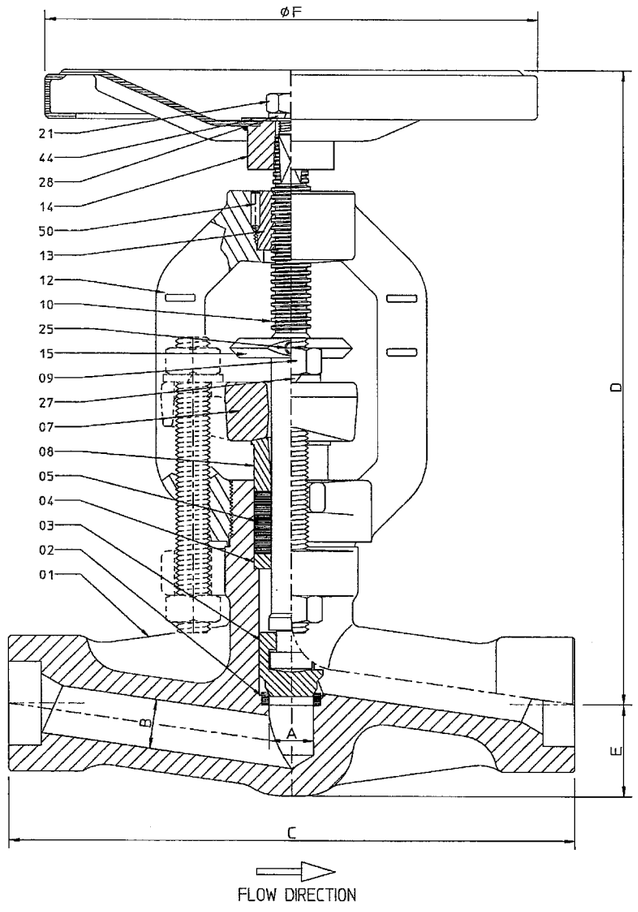

HP VALVES REF.	: 20100006
APPROVAL	:
PROJECT REFERENCE	: YAJVINSKAYA CCPP
CLIENT P/O NO	: 203/2010/900588
CLIENT	: CMI

HP VALVES
P.O. Box 151
7570 AD Oldenzaal
The Netherlands
Tel +31 (0)541 519555
www.hpvalves.com
info@hpvalves.com

REQ. NUMBER: 239126

TAG NR.	DESIGN PRESS. BAR (G)	DESIGN TEMP. °C
15HAJ50AA140	34	521
15HAJ50AA147	34	521

PRESSURE TESTING	ACC. ASME B16.34
VALVE DESIGN	ACC. ASME B16.34
END CONN.	SW SCHED.80 ACC. ASME B16.11
HP FIG. NR.	01.1
COATING SYSTEM	FIRST LAYER HEMPEL GALVOSIL 15700 SECOND LAYER HEMPEL SILICONE ALUMINIUM 56910

IZM. REV.	DATA DATE	OPISANIE DESCRIPTION	NACERCENO DRN.	RAZR. STR.	PROVER. CHK.	UTVER. APP.
A	29.01.2010	FIRST ISSUE.	R.T.B		R.K	

ЧЕТВЕРТАЯ ГЕНЕРИРУЮЩАЯ КОМПАНИЯ ОПТОВОГО РЫНКА ЭЛЕКТРОЭНЕРГИИ

ENKA Power Systems B.V.

`YVINSKA` GR_S

YAJVA STATE DISTRICT POWER PLANT

TITLE: FORGED STEEL GLOBE VALVE
PRESSURE CLASS: 900 LBS
NOM SIZE: 1"

STATUS	REVISIONS
PRELIMINARY	
FOR LAYOUT	
FOR CONSTRUCTION	A
FOR CONSTRUCTION EXCEPT HOLD	
AS BUILT	

E/01/161031
ORDER N°

Engineer	LEVAUX	
Checker	R.K	
Draftman	R.t.B	
	Name	Signature

Destination
YAJVA STATE DISTRICT POWER PLANT

Designation
REHEATER 2 INLET DRAIN ELECTRODE LEVEL MANIFOLD ISOLATION VALVE

This drawing and the design it covers are the property of C.M.I. They are merely loaned on the borrower's express agreement that they will not be reproduced, copied, loaned, exhibited or used except in the limited way of and private use permitted by any written consent given by C.M.I to the borrower.

N° Draw 66094/23126/2

Scale | Sheet: 1 / 1