ITEM	QTY	DESCRIPTION		MATERIAL
01	1	BODY	КОРПУС	ASTM A105 / SA105
02	1	SEAT RING	СЕДЛО	A276 304 / STELLITED
03	1	DISC	ДИСК	A217 CA15
04	1	HINGE	ШАРНИР	A351 CF8M
05	1	HINGE PIN	ОСЬ ШАРНИРА	A276 316
06	1	GASKET	ПРОКЛАДКА	A240 304 + GRAPHITE
07	1	SUPPORT	ОПОРА	A276 316
08	1	COVER	КРЫШКА	ASTM A105 / SA105
09	4	COVER BOLT	БОЛТ КРЫШКИ	A193 B7
10	1	NAME PLATE	ШИЛЬДИК	ALUMINIUM

MAIN DIMENSIONS IN MM.

ITEM NR.	NOM. SIZE	B	C	D	WEIGHT	CV-VALUE
166	25MM	18	115	75	4.1 KG.	26.3

MAIN DIMENSIONS IN INCHES

NOM. SIZE	B	C	D	WEIGHT
1"	0.71	4.53	2.95	9 LBS.

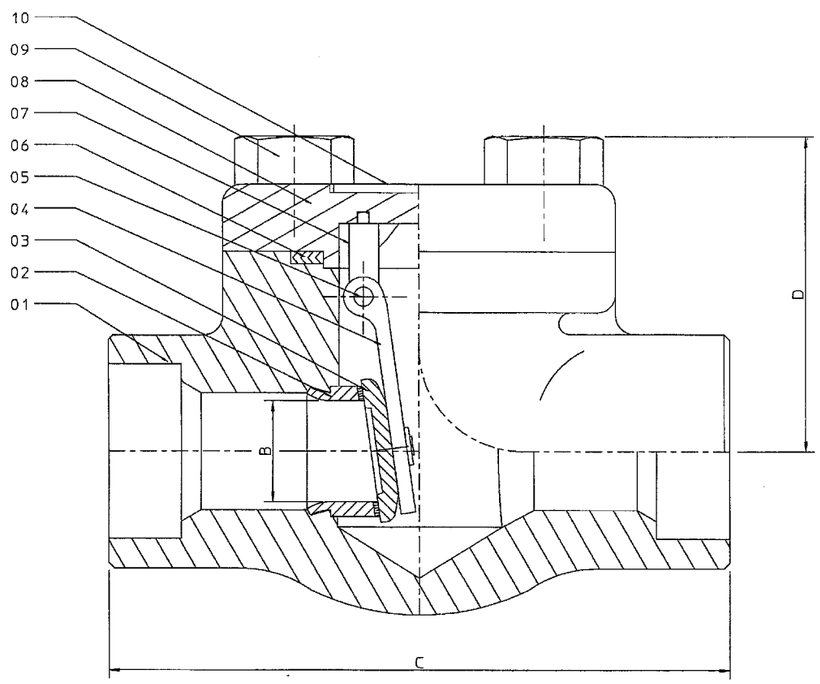

FLOW DIRECTION

HP VALVES REF.	: 20100006
APPROVAL	:
PROJECT REFERENCE	: YUJVINSKAYA CCPP
CLIENT P/O NO	: 203/2010/900588
CLIENT	: CMI

HP VALVES
P.O. Box 151
7570 AD Oldenzaal
The Netherlands
Tel +31 (0)541 519555
www.hpvalves.com
info@hpvalves.com

REQ. NUMBER: 239166

TAG NR.	DESIGN PRESS. BAR (G)	DESIGN TEMP. °C
15HAH10AA104	142	338.3

PRESSURE TESTING	ACC. ASME B16.34
VALVE DESIGN	ACC. ASME B16.34
END CONN.	SW SCHED.160 ACC. ASME B16.11
HP FIG. NR.	F.A.6.5.1
COATING SYSTEM	PARKERIZED (PHOSPHATIZED) 1 LAYER HEMPEL SILICONE ZINC 16900

IZM. REV.	DATA DATE	OPISANIE DESCRIPTION	NACERCENO DRN.	RAZR. STR.	PROVER. CHK.	UTVER. APP.
A	02.02.2010	FIRST ISSUE.	R.T.B		R.K	

ЧЕТВЕРТАЯ ГЕНЕРИРУЮЩАЯ КОМПАНИЯ ОПТОВОГО РЫНКА ЭЛЕКТРОЭНЕРГИИ

ENKA Power Systems B.V.

`YVINSKA` GR_S

YAJVA STATE DISTRICT POWER PLANT

TITLE: FORGED STEEL SWING CHECK VALVE
PRESSURE CLASS: 1500 LBS
NOM SIZE: 1"

STATUS	REVISIONS
PRELIMINARY	
FOR LAYOUT	
FOR CONSTRUCTION	A
FOR CONSTRUCTION EXCEPT HOLD	
AS BUILT	

E/01/161031 ORDER N°

ISO

Engineer	LEVAUX	
Checker	R.K	
Draftman	R.t.B	
	Name	Signature

Destination
YAJVA STATE DISTRICT POWER PLANT

Designation
HP DRUM NITROGEN FILLING CHECK VALVE

This drawing and the design it covers are the property of C.M.I. They are merely loaned on the borrower's express agreement that they will not be reproduced, copied, loaned, exhibited or used except in the limited way of and private use permitted by any written consent given by C.M.I to the borrower.

N° Draw 66094/23166/2

Scale | Sheet: 1 / 1